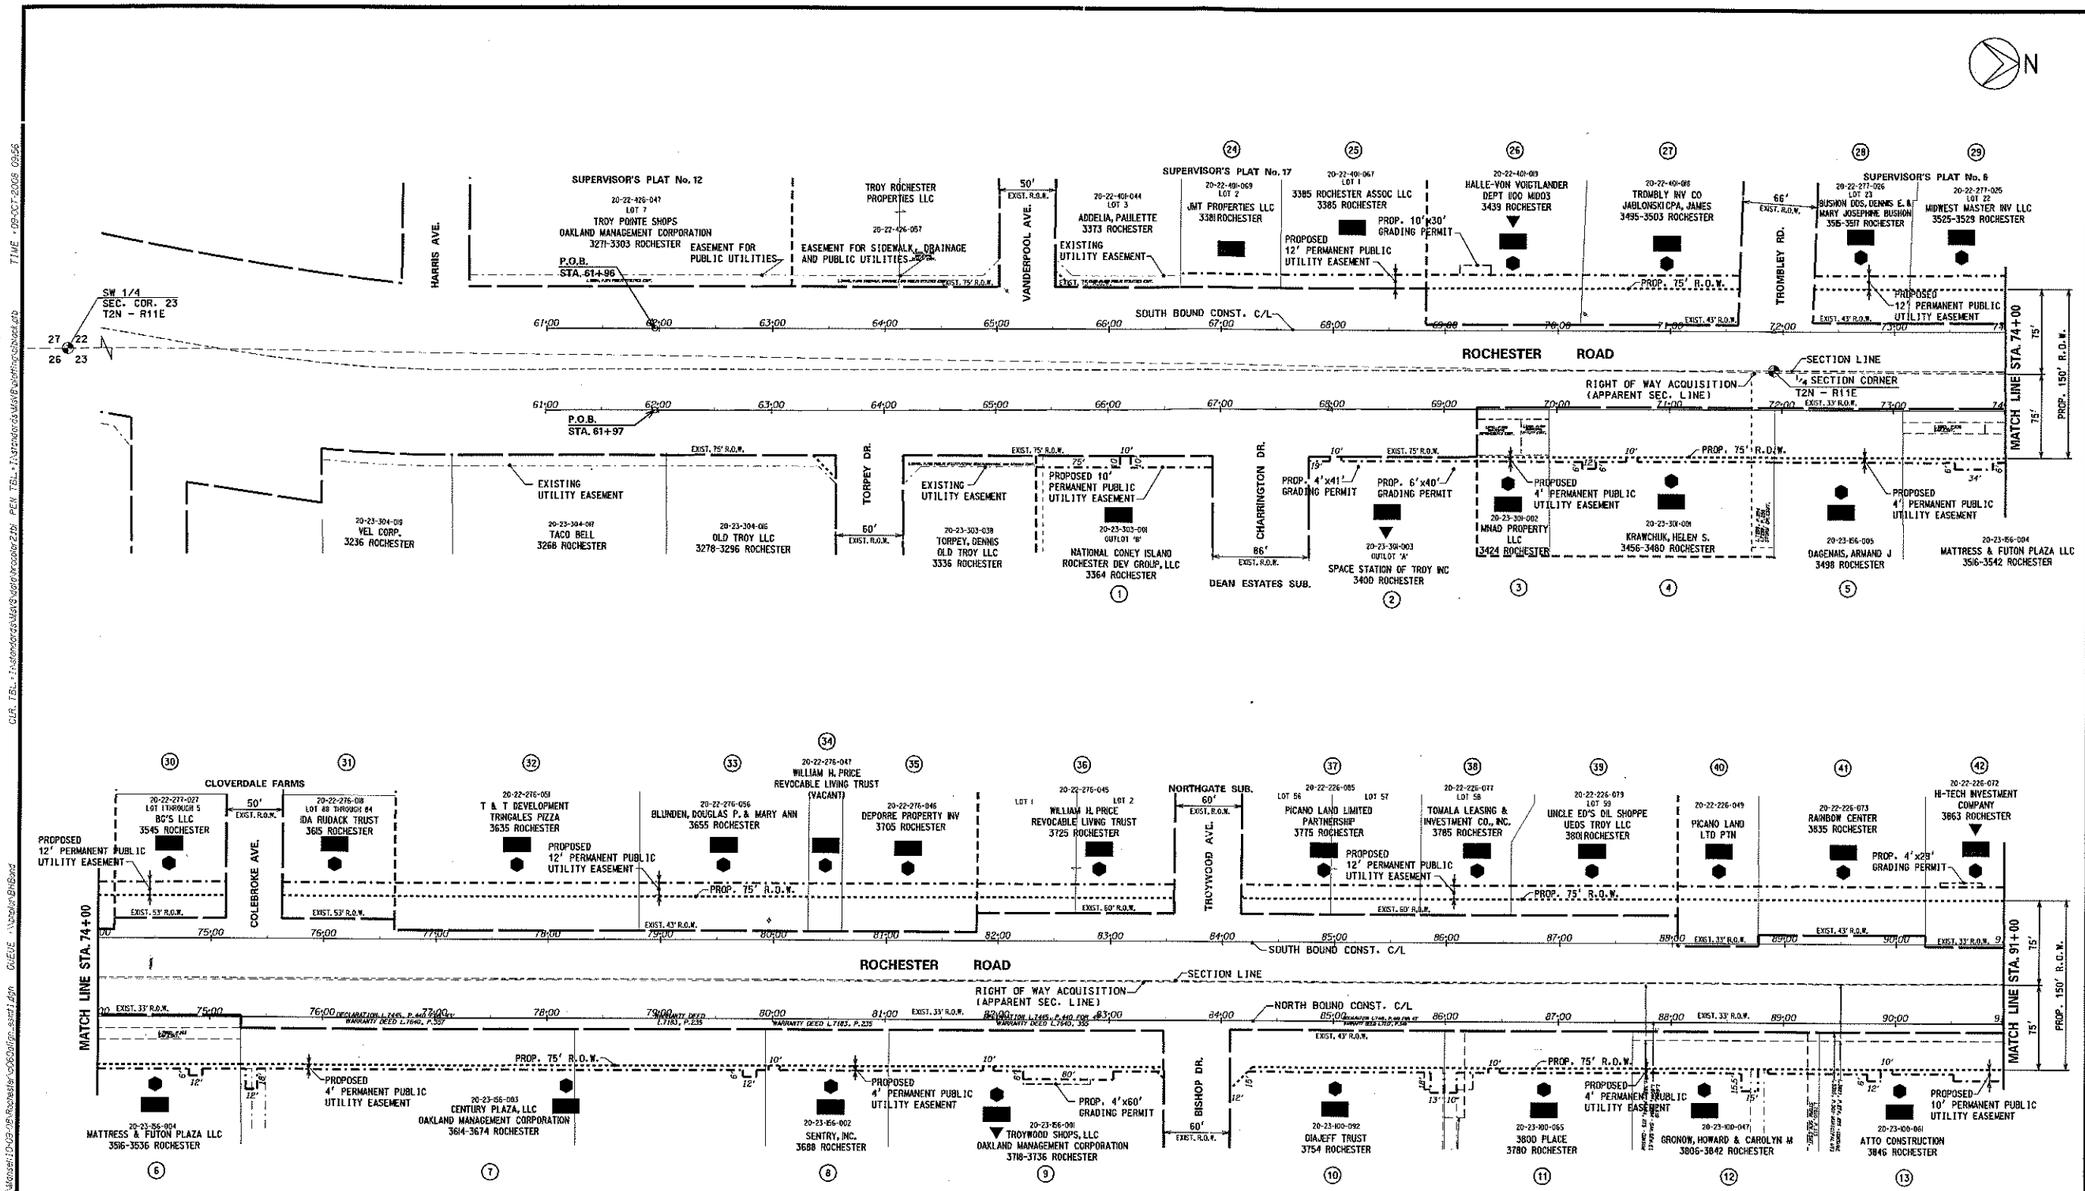

City of Troy

HRC

Hubbell, Roth & Clark, Inc.
CONSULTING ENGINEERS

555 HULET DRIVE
BLOOMFIELD HILLS, MICH.

P.O. BOX 824
48303 - 0824

PHONE: (248) 454-6300
FAX (1st. Floor): (248) 454-6312
FAX (2nd. Floor): (248) 338-2592
WEB SITE: http://www.hrc-engr.com

DATE	ADDITIONS AND/OR REVISIONS
04-10-07	ISSUED FOR FINAL R.O.W.
10-31-06	ISSUED FOR VALUE ENGINEERING
10-05-05	ISSUED FOR OWNER'S REVIEW (ENGLISH)
11-08-01	ISSUED FOR OWNER'S REVIEW (METRIC)

DESIGNED A.P.P.
DRAWN ovillanos
CHECKED M.W.F.
APPROVED M.H.A.

CITY OF TROY

ROCHESTER ROAD RECONSTRUCTION TORPEY TO BARCLAY

OAKLAND COUNTY MICHIGAN

OVERALL PLAN OF RIGHT-OF-WAY & EASEMENT

HRC JOB NO.	SCALE
19990476	1"=60'
DATE 11-29-04	SHEET NO. 3 OF 100

E-07 and E-08

©Copyright Hubbell, Roth and Clark, Inc. 2004 All Rights Reserved

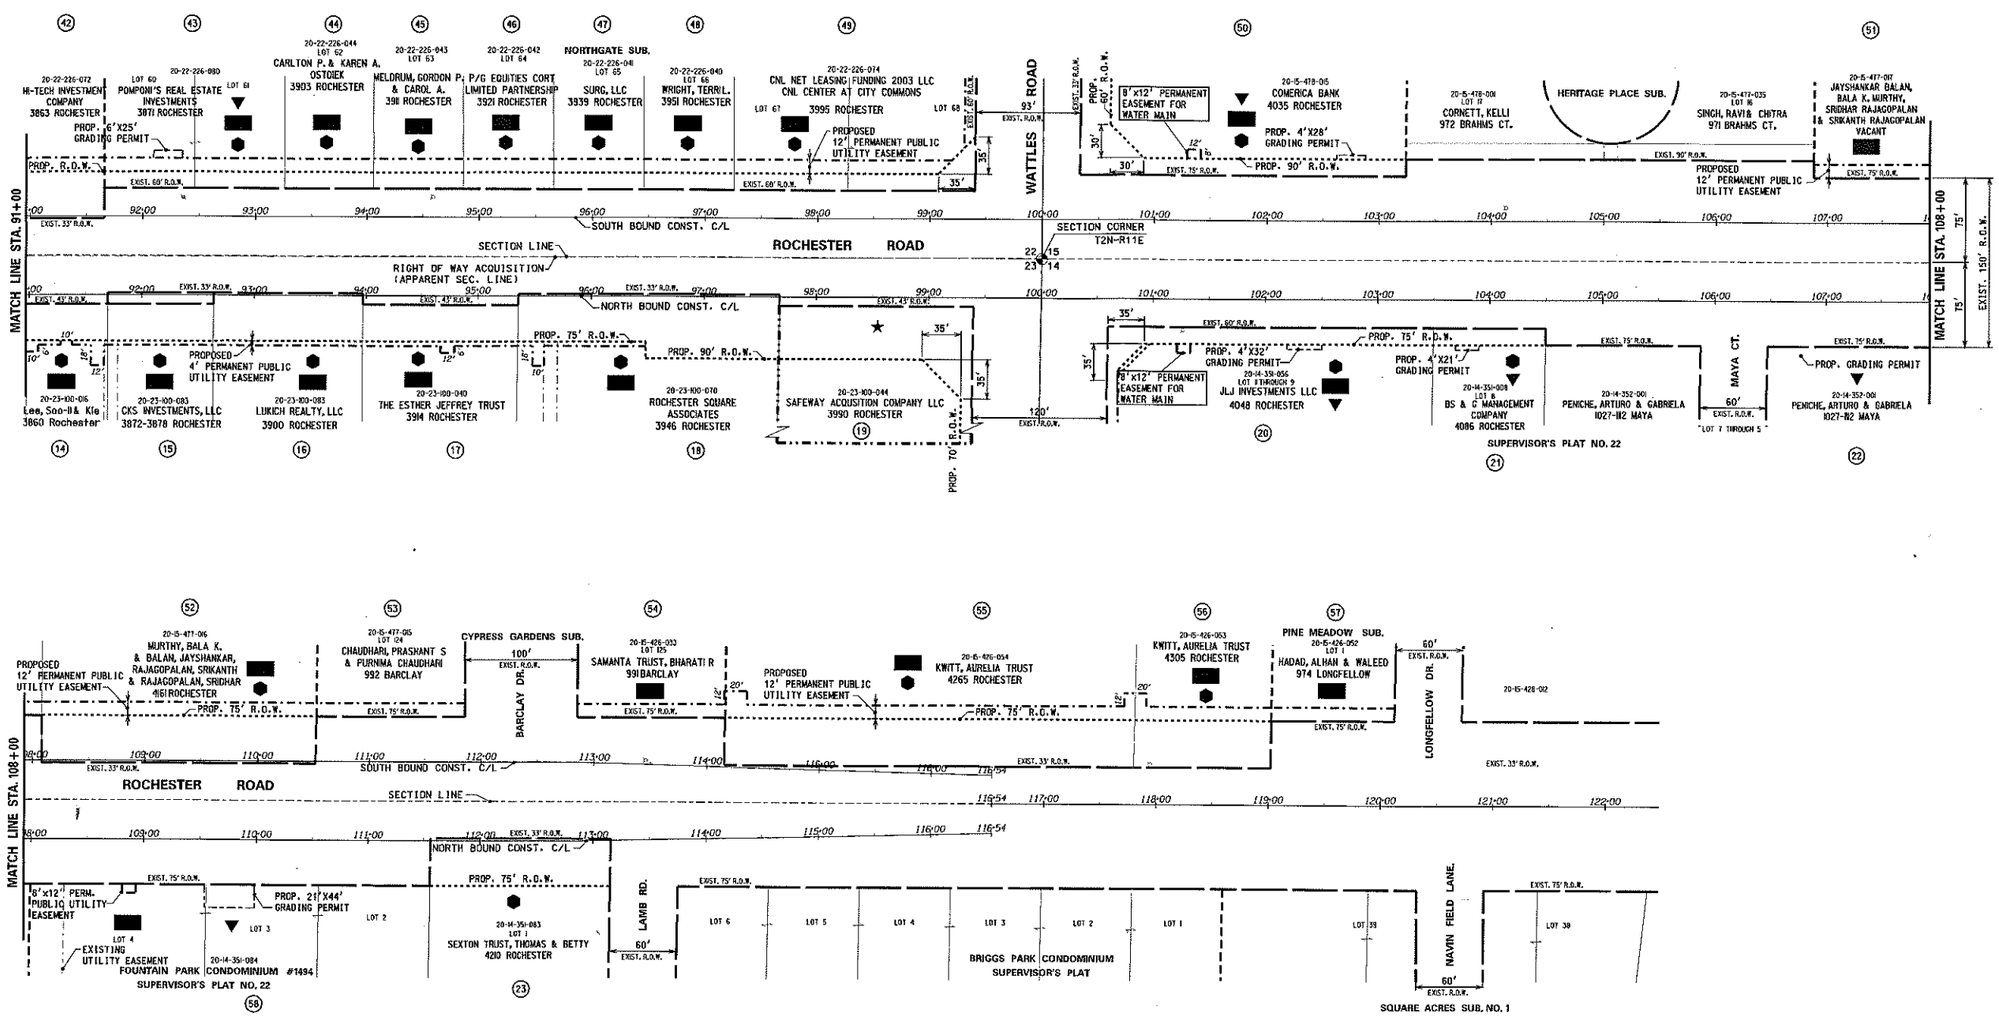

LEGEND

FULL TAKE (R.O.W.) ★

PARTIAL TAKE (R.O.W.) ⬢

GRADING (TEMPORARY) ▼

EASEMENT (FOR PUBLIC UTILITIES) ■

City of Troy

HRC
Hubbell, Roth & Clark, Inc.
CONSULTING ENGINEERS
555 HULET DRIVE
BLOOMFIELD HILLS, MICH.
P.O. BOX 824
48303 – 0824
PHONE: (248) 454-6300
FAX (1st. Floor): (248) 454-6312
FAX (2nd. Floor): (248) 338-2992
WEB SITE: http://www.hrc-engr.com

DATE	ADDITIONS AND/OR REVISIONS
04-10-07	ISSUED FOR FINAL R.O.W.
10-31-06	ISSUED FOR VALUE ENGINEERING
10-05-05	ISSUED FOR OWNER'S REVIEW (ENGLISH)
11-08-01	ISSUED FOR OWNER'S REVIEW (METRIC)

DESIGNED	A.P.P.
DRAWN	DV/LLANOS
CHECKED	N.M.F.
APPROVED	M.H.A.

F:\1999\199904\D990476\Manuals\0-09-05\Rochester\COGO\Plan\Plan12.dgn

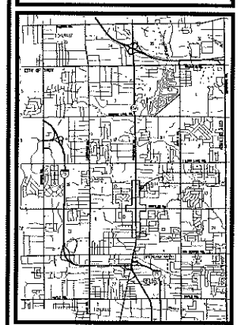

CITY OF TROY

ROCHESTER ROAD RECONSTRUCTION TORPEY TO BARCLAY

OAKLAND COUNTY MICHIGAN

OVERALL PLAN OF RIGHT-OF-WAY & EASEMENT

HRC JOB NO. 19990476	SCALE 1"=60'
DATE 11-29-04	SHEET NO. 4 OF 100

©Copyright Hubbell, Roth and Clark, Inc. 2004 All Rights Reserved

CLP, TBL • I:\Standards\Mas\Standards\conv-210 PEN TBL • I:\Standards\Mas\Bulletins\plbook.tb TIME - 09-OCT-2008 09:56
DESIGN FILE - F:\1999\199904\D990476\Manuals\09-05\Rochester\COGO\Plan\Plan12.dgn DATE - 11/29/2004
USER NAME - dbarrios

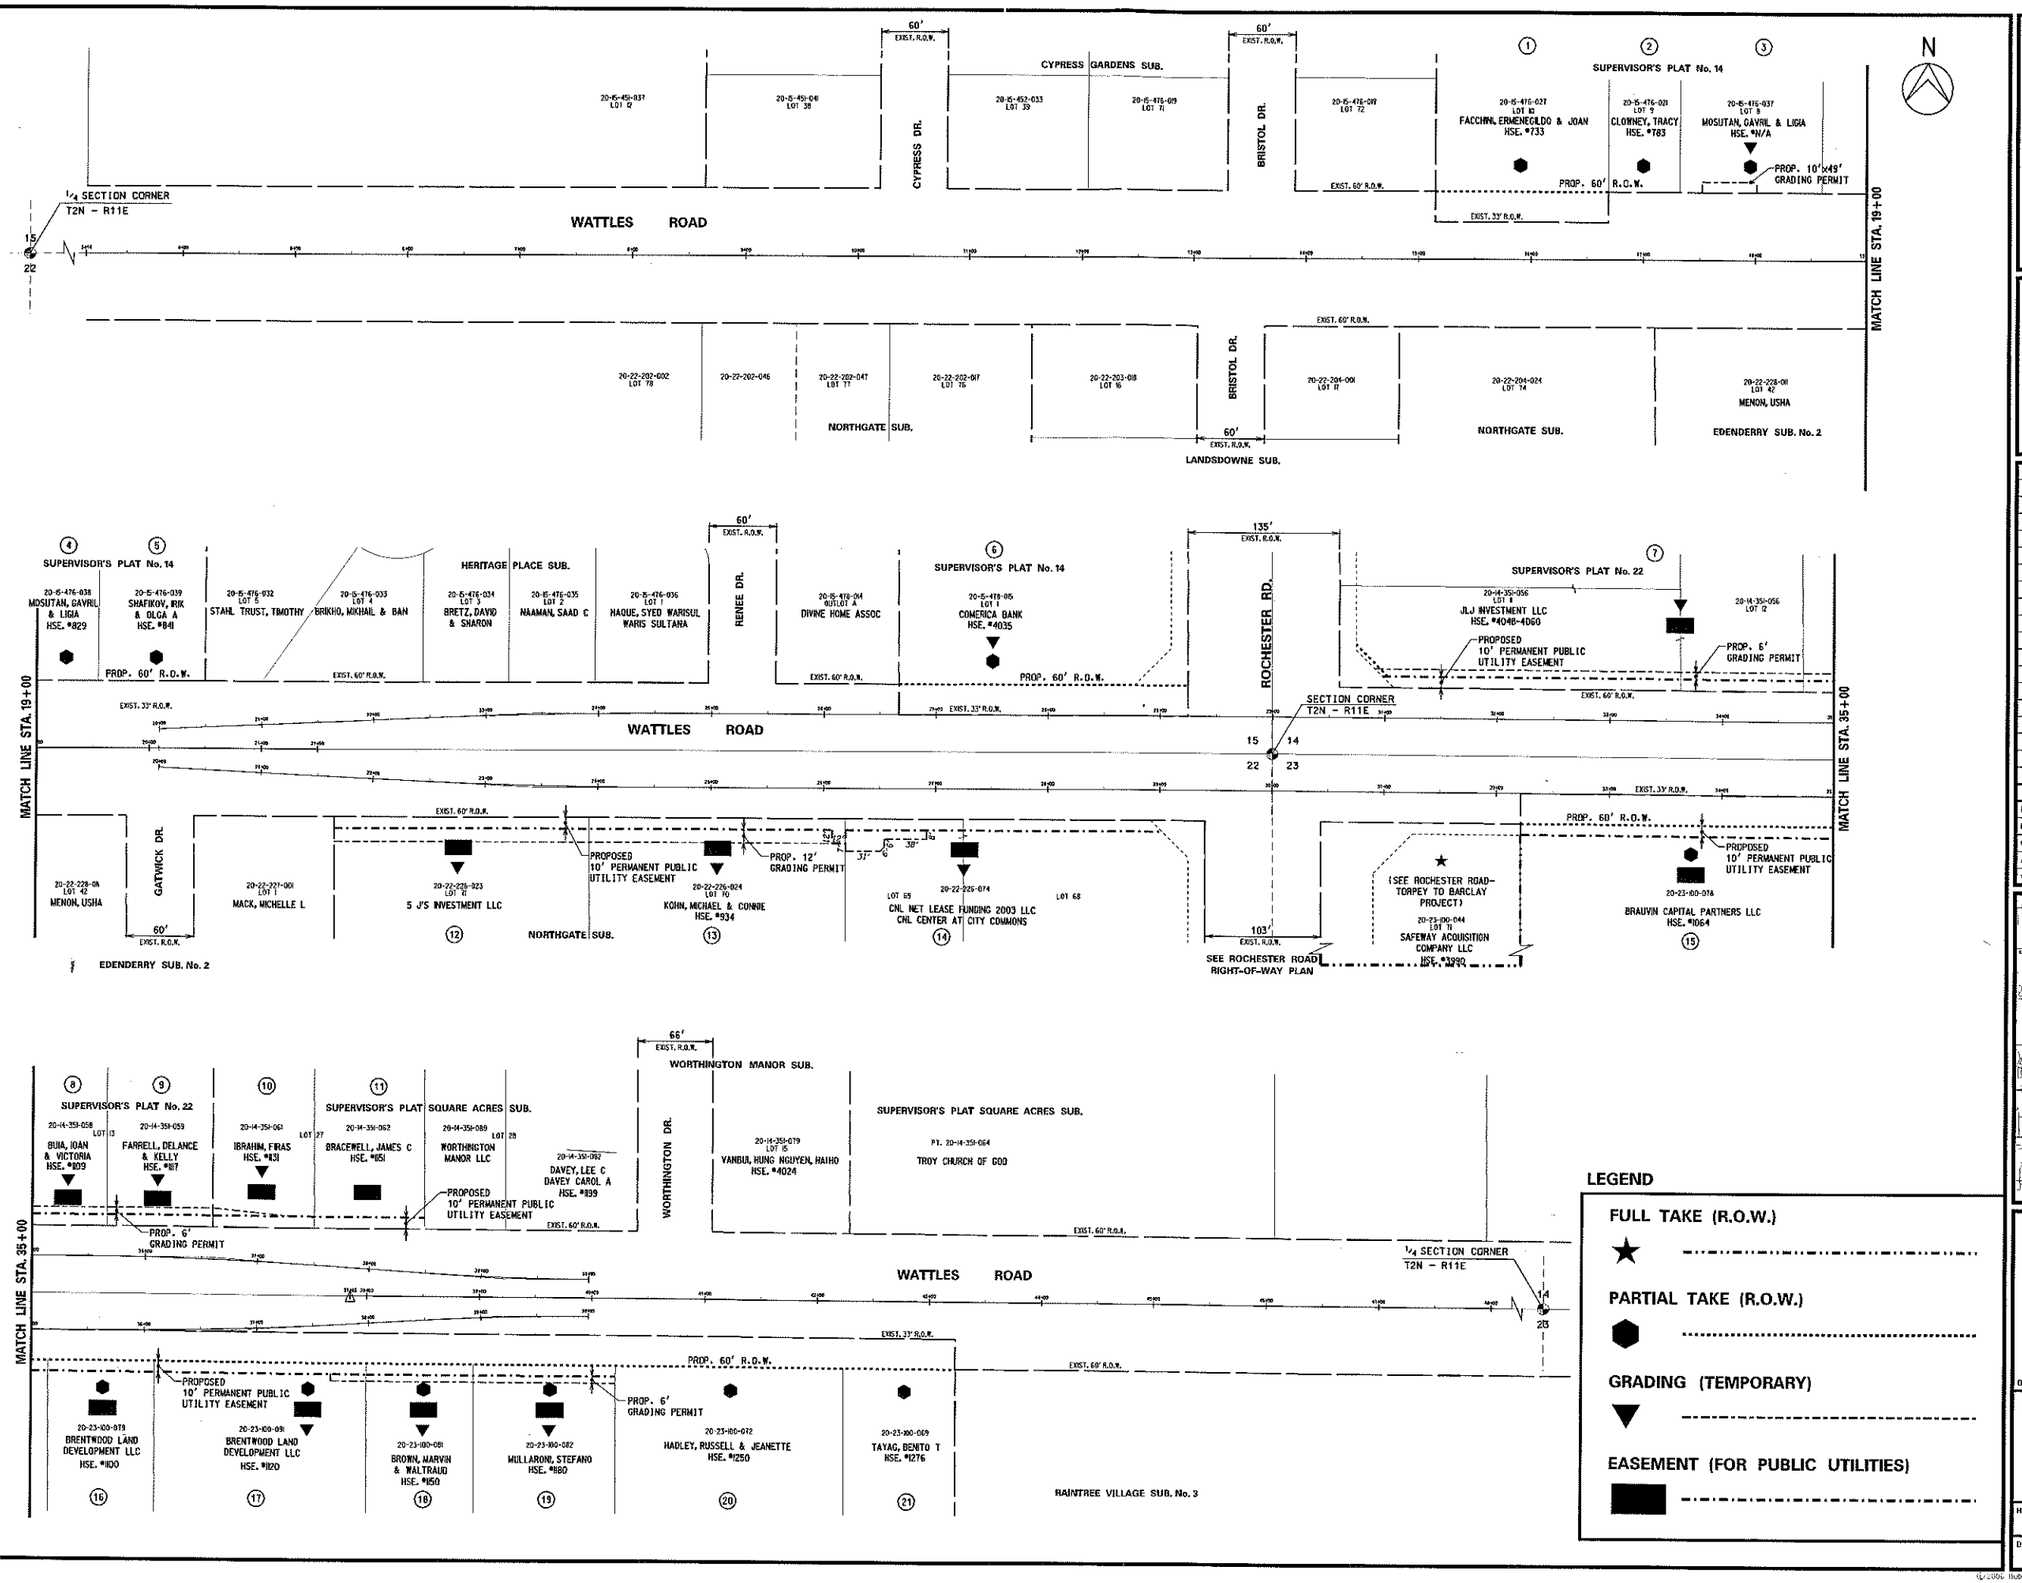

LEGEND

- FULL TAKE (R.O.W.) ★
- PARTIAL TAKE (R.O.W.) ⬢
- GRADING (TEMPORARY) ▼
- EASEMENT (FOR PUBLIC UTILITIES) ■

City of Troy

HRC
HUBBELL, ROTH & CLARK, INC
Consulting Engineers

555 HULET DRIVE
BLOOMFIELD HILLS, MICH.
P.O. BOX 824
48303 - 0824

PHONE: (248) 454-6300
FAX (1st. Floor): (248) 454-6312
FAX (2nd. Floor): (248) 328-2592
WEB SITE: http://www.hrc-engr.com

DATE	ADDITIONS AND/OR REVISIONS
04-10-07	ISSUED FOR FINAL R.O.W.
10-31-06	ISSUED FOR VALUE ENGINEERING
04-29-05	ISSUED FOR ASSESSMENT

DESIGNED	A.P.P.
DRAWN	cvillanos
CHECKED	N.M.F.
APPROVED	W.H.A.

W:\20003\20010397\Mosutan\0-09-06\wattles\c0006fgn.dgn

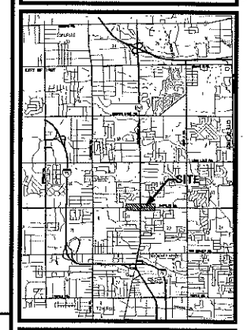

CITY OF TROY

WATTLES ROAD RECONSTRUCTION

OAKLAND COUNTY MICHIGAN

OVERALL PLAN OF RIGHT-OF-WAY & EASEMENT

HRC JOB NO. 20010397	SCALE 1"=60'
DATE 10-13-06	SHEET NO. 3 OF 25

© 2006 Hubbell, Roth and Clark, Inc. All Rights Reserved

USER NAME = cvillanos DESIGN FILE = W:\20003\20010397\Mosutan\0-09-06\wattles\c0006fgn.dgn CLR. TBL = I:\standards\dgns\colors.tbl PEN TBL = I:\standards\dgns\plotting.tbl TIME = 09-OCT-2006 09:51