SKETCH OF SURVEY

LEGEND

R. ——— RECORD
M. ——— MEASURED
F.I.R. ——— FOUND IRON ROD
F.I.P. ——— FOUND IRON PIPE
S.I.R. ——— SET IRON ROD

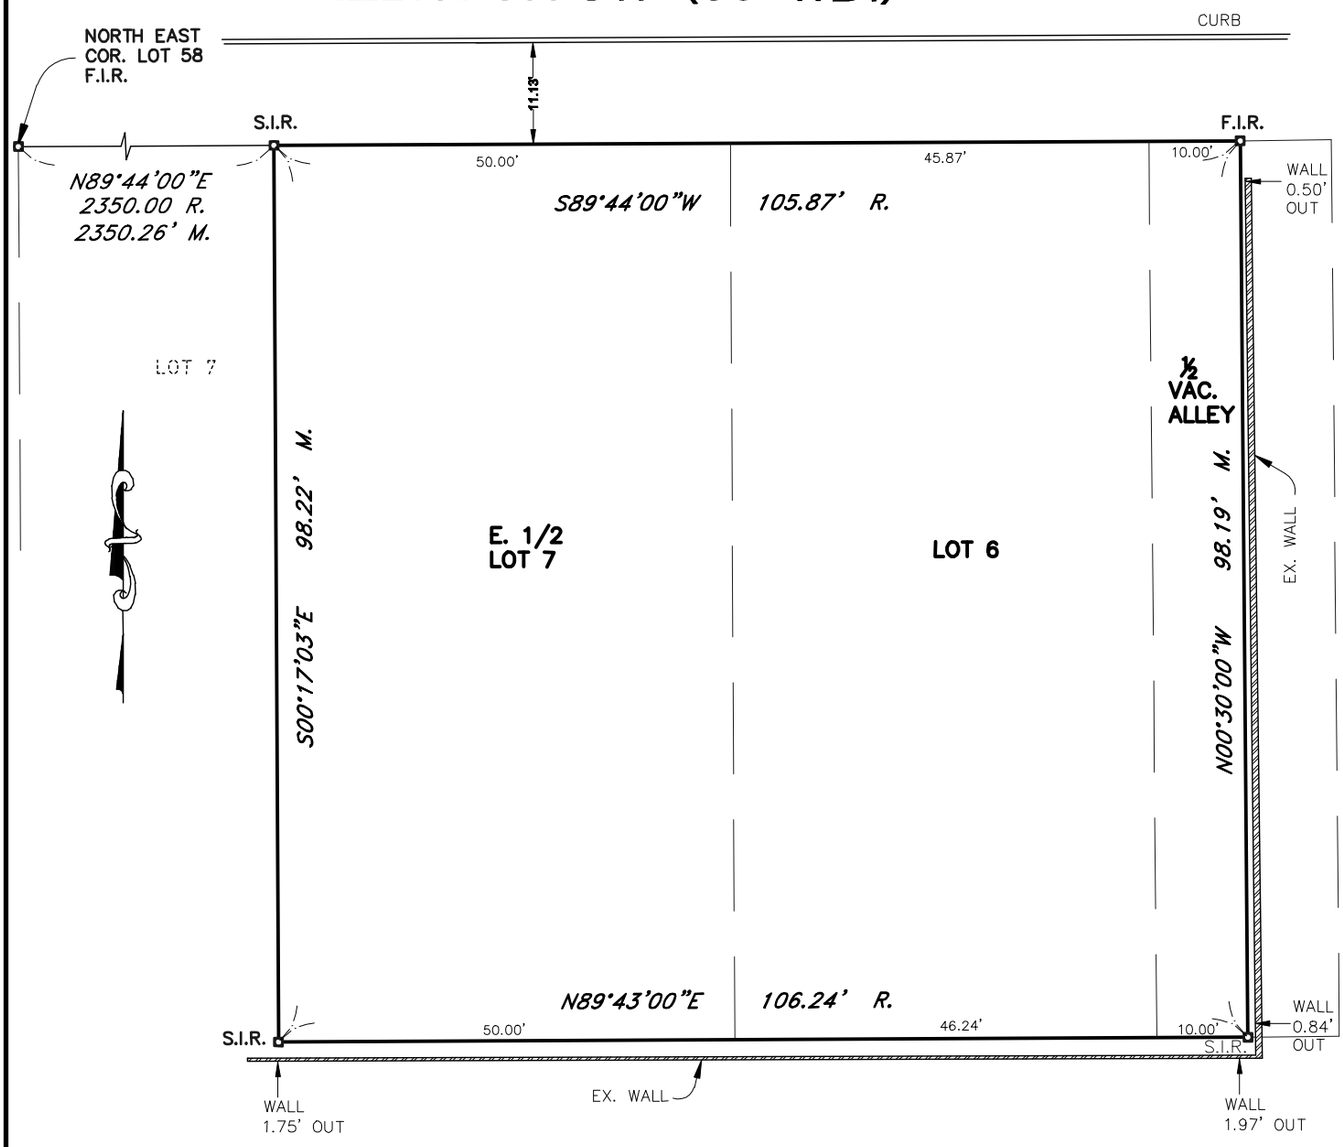

AYMAN TAMIMI, PS NO. 55485

PROPERTY DESCRIPTION:
LOT 6, INCLUDING THE ADJOINING ONE-HALF OF THE VACATED PUBLIC ALLEY AT THE REAR THEREOF AND THE EAST 1/2 OF LOT 7, CLOVERDALE FARMS, ACCORDING TO THE PLAT THEREOF AS RECORDED IN LIBER 33, PAGE(S) 13 OF PLATS, OAKLAND COUNTY RECORDS.

PETRIT SKENDERAJ 970 COLEBROOK ST. TROY, MI. 48083	SCALE: 1"= 20'	REF.JOB
	DATE: 11-25-11	BK# 006 PG# 8

LAND SPECIALISTS
LAND SURVEYORS
21418 EWING DR.
MACOMB, MI 48044
PHONE # (586)703-1794
FAX # (586)948-2029
www.landspecialists.us

DRAWN BY: A. TAMIMI